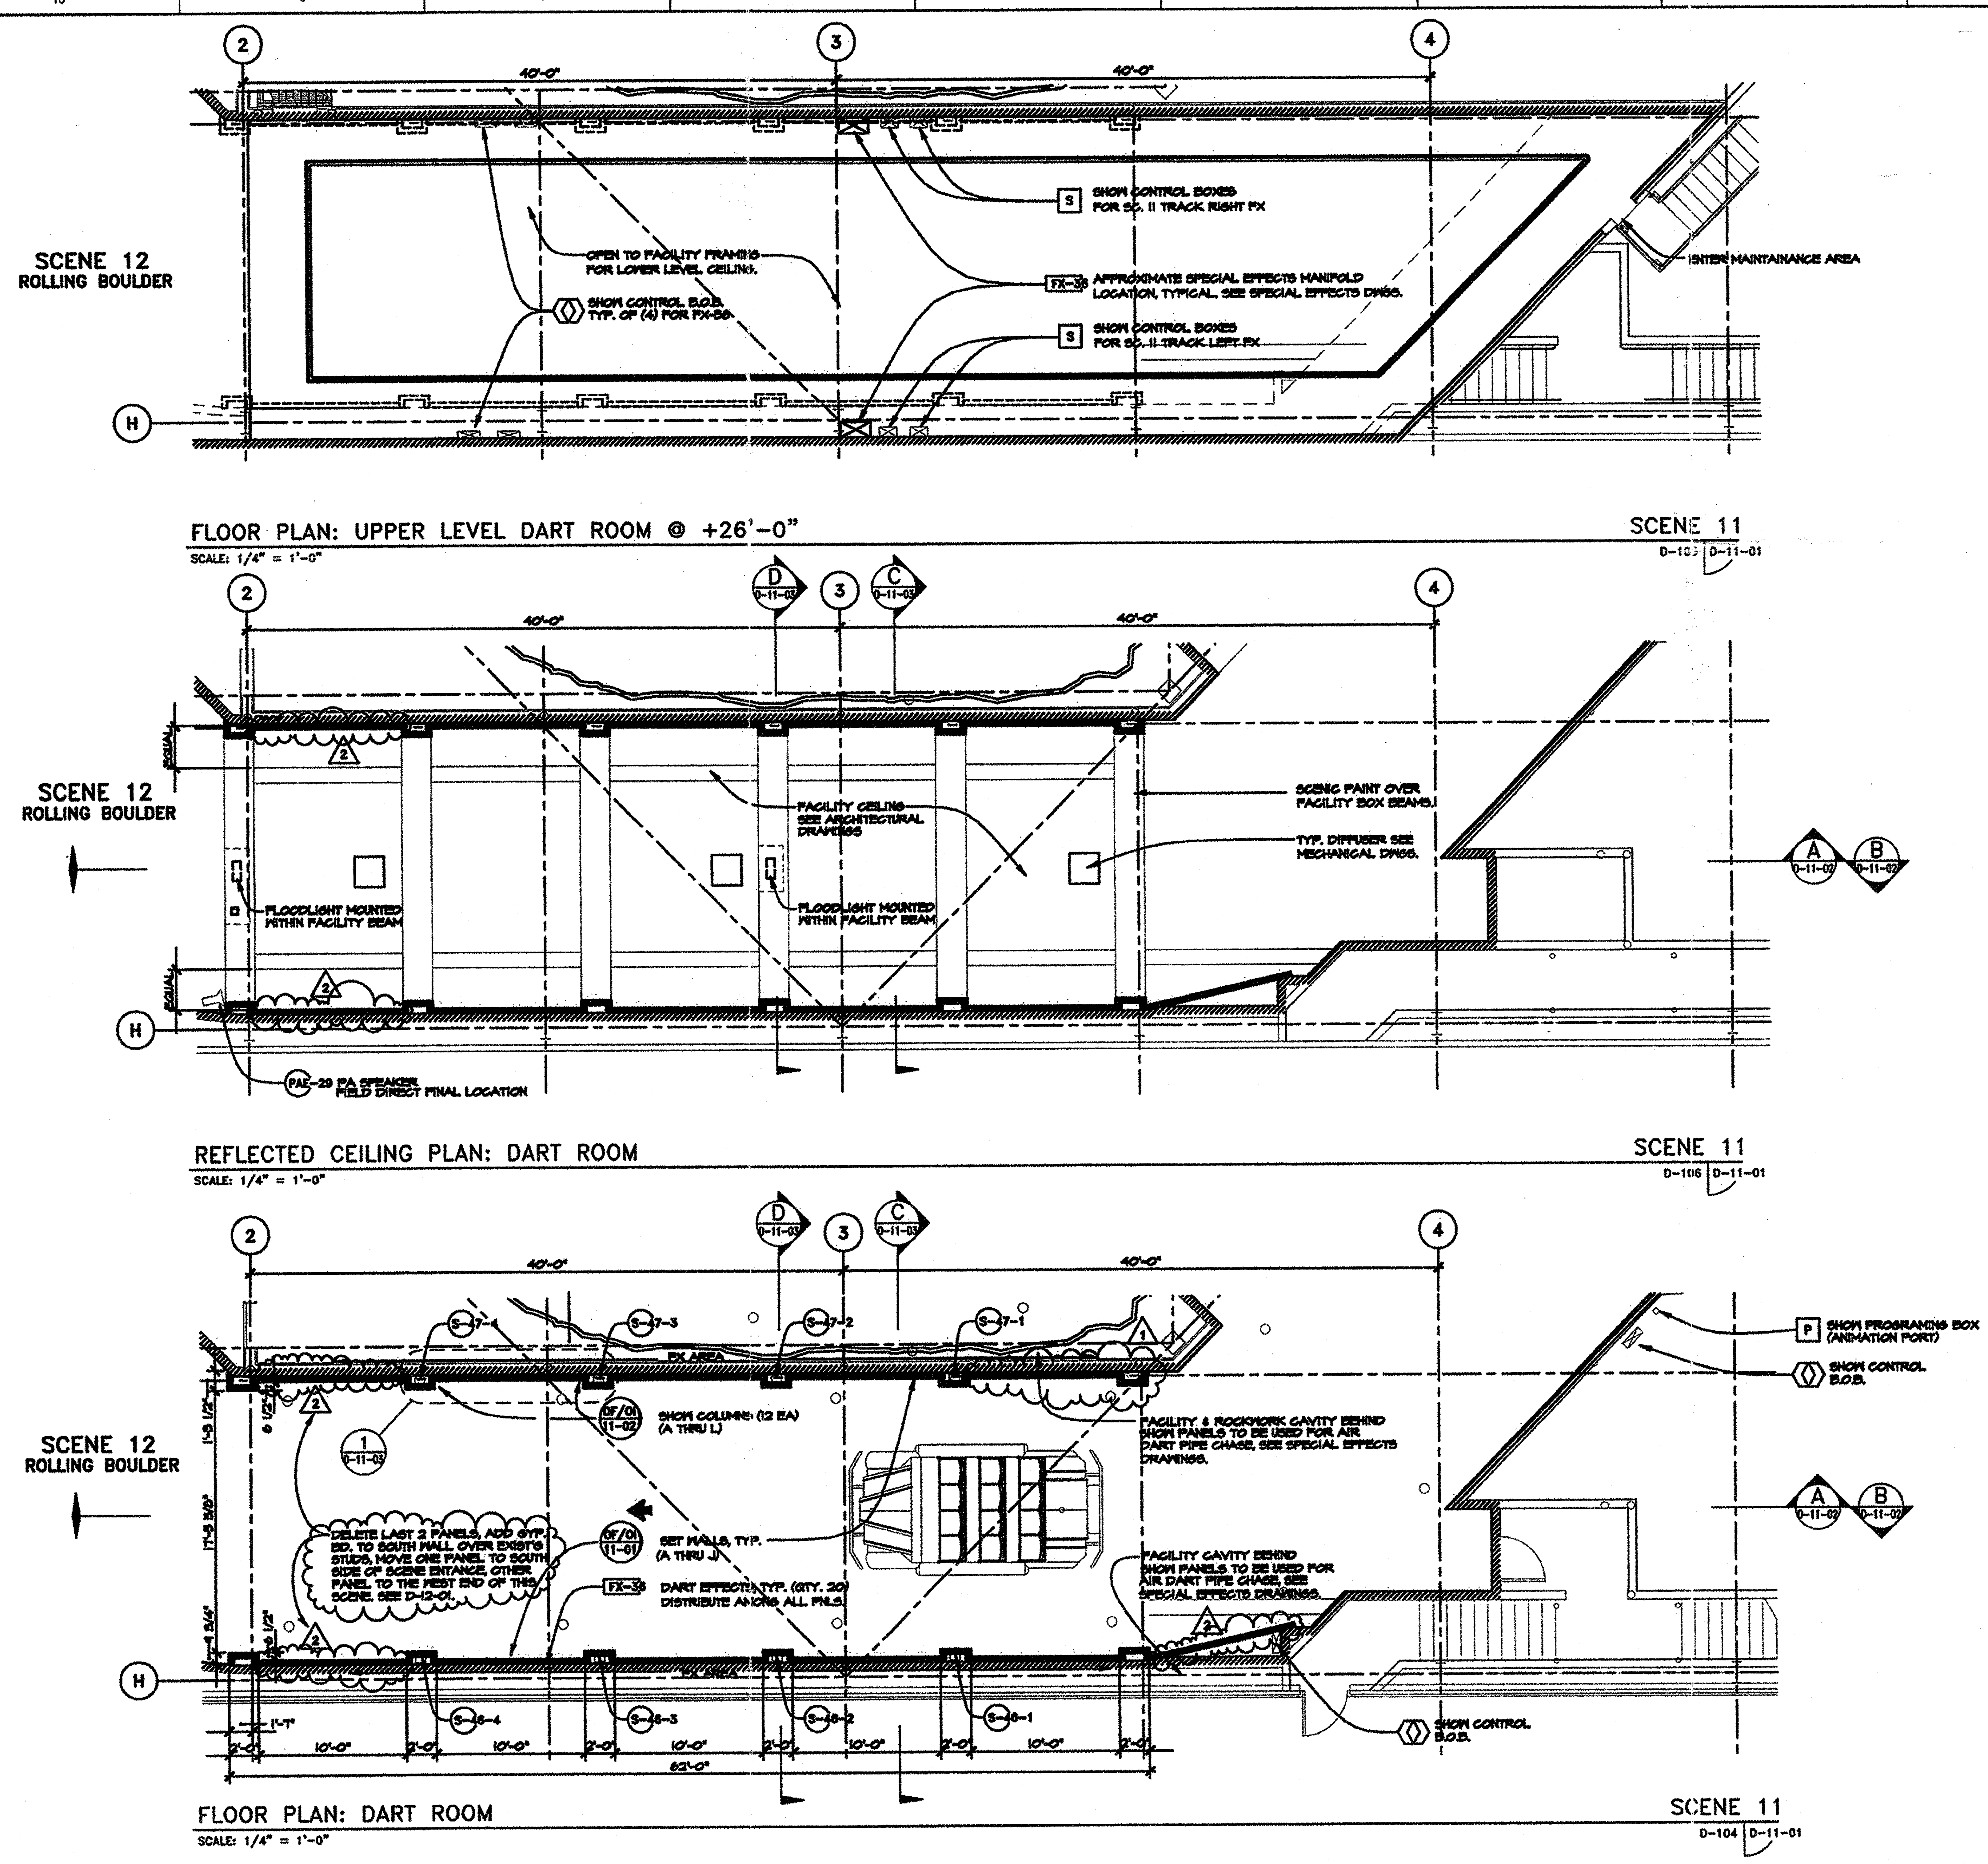


NEW SCOPE STRATEGY FOR SHOW PRODUCTION. ALL WALL PANELS AND COLUMNS IN DART ROOM TO BE OWNER FURNISHED AND INSTALLED PER SHOW DRAWINGS.

S-47-1 THRU 47-4

S-48-1 THRU 48-4


TYP. ALL SPKRS. TRACK LEFT AND RIGHT FRONT ACCESS (MIN. 4" CLEARANCE, ALL SIDES)
DIM. 14 1/2"Hx7 7/8"Wx4"D
WEIGHT: 17 LBS.
SPEAKER W/ TRANSFORMER PLATE MOUNTED BEHIND.
SPEAKER TO MOUNTED 7'-0" ABOVE TRACK SURFACE.
RECESS IN SHOW SET COLUMNS-PROV. PERF SCREEN COVER TO BLEND W/ ADJACENT SCENIC PAINT.

NOTES:

- TRACK EDGES SHOWN TO INDICATE VEHICLE CLEARANCE REQUIREMENTS. REFER TO FACILITY AND RIDE DRAWINGS FOR TRACK INFORMATION AND DESIGN.

GENERAL NOTES:

- SHOW SET DRAWINGS SERVE AS A COORDINATION TOOL DESCRIBING THE FORM AND DESIGN OF THE SHOW. FINAL FINISH AND CHARACTER IS DETERMINED BY THE ART DIRECTOR.
- REFER TO MODEL AND ILLUSTRATIONS FOR GENERAL ART DIRECTION AND INTENT (CHARACTER AND THEMING).
- REFER TO FACILITY DRAWINGS FOR CURRENT STRUCTURAL AND ARCHITECTURAL INFORMATION.

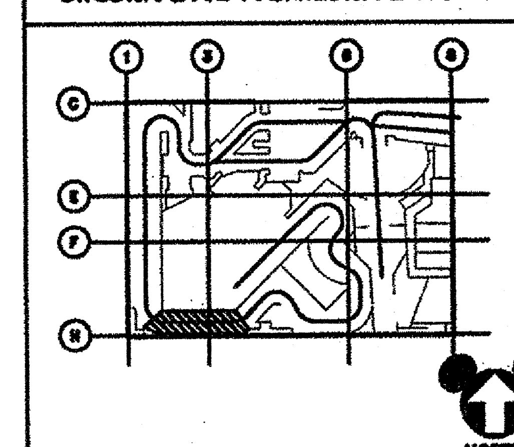

KEY PLAN: LOWER LEVEL
SCALE: NONE

REV. NO.	APPR. BY	DATE	DESCRIPTION OF REVISIONS
2		6/28/94	REVISED DART PANEL LAYOUT
1		12/10/93	NEW PRODUCTION SCOPE: WALL/COLUMNS

ISSUE NO.	APPR. BY	DATE	ISSUED FOR
2		12/10/93	FACILITY COMPLETION PACKAGE
1		9/24/93	95% RELEASE FOR PRODUCTION

NOTICES:

CONTRACTOR SHALL VERIFY ALL CONDITIONS ON JOB SITE & NOTIFY THE THE PROJECT ENGINEER OF ANY VARIATIONS FROM DIMENSIONS SHOWN ON THESE DRAWINGS BEFORE PROCEEDING WITH ANY CONSTRUCTION.

KEY PERSONS AND APPROVALS

PROJECT MANAGER: DAVID TODD
FACILITY DESIGN MANAGER: VAL USLE
PROJECT SHOW PRODUCER: SUSAN BONDS
PROJECT SHOW SET DESIGNER: DAVID EDMINSTER
DRAWN: PECHSTEDT/BROWNE
CHECKED:
APPROVED:
DATE: 10/29/93
C.F. NO.: D-11-01
Walt Disney Imagineering
1401 Flower Street
Glendale, CA 91221-5020
(818) 544-6500

PROJECT DESIGNED FOR:
Disneyland®
ANAHEIM, CALIFORNIA

PROJECT AREA: ADVENTURELAND
UNIT NAME: INDIANA JONES EXPEDITIONS
W.B.S. NO.:
SHEET TITLE: SCENE 11: FLOOR/REFL. CLG. PLANS-DART ROOM
PHASE: CD
PROJECT CODE NUMBER:
DRAWING NO.: D-11-01
REVISION NO.: 2

NAME: P:\SHARED\INDY\AF\DD\WP\SC11\D-11-01.DWG DATE: DEC 14, 1993 TIME: 4:12 PM